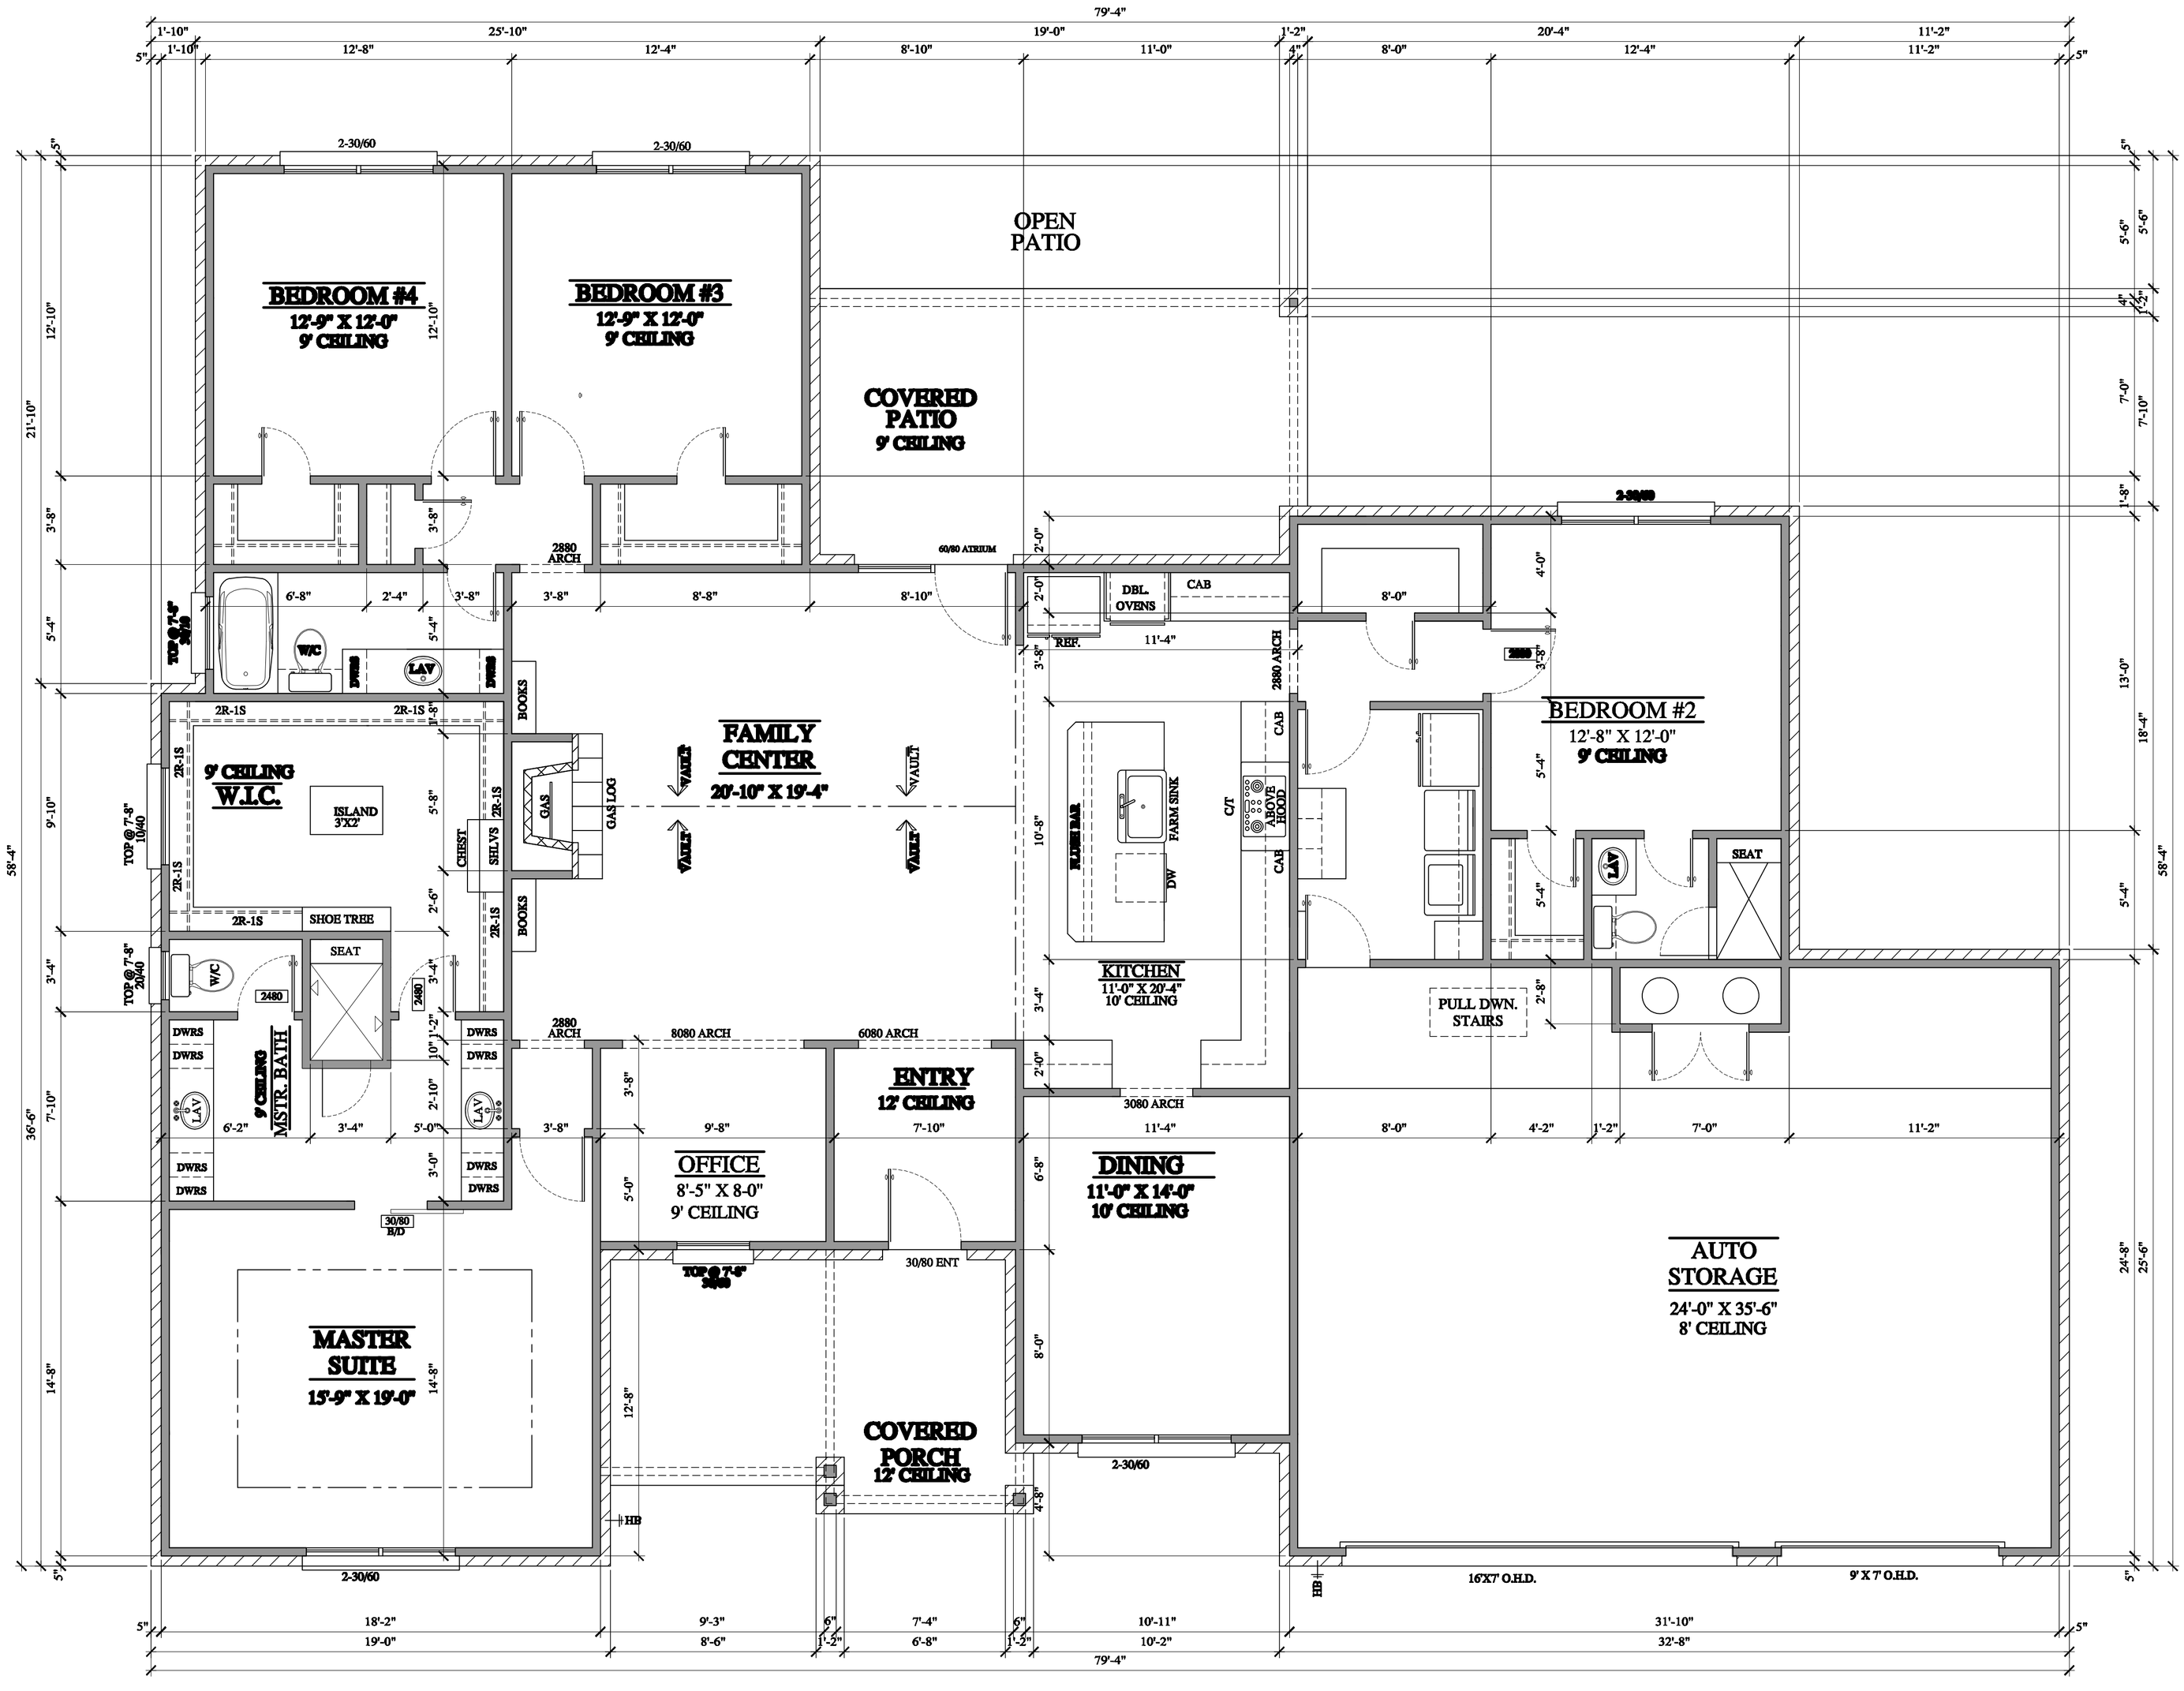

OPEN PATIO
BEDROOM #4
12'-9" X 12'-0"
9' CEILING
BEDROOM #3
12'-9" X 12'-0"
9' CEILING
COVERED PATIO
9' CEILING
FAMILY CENTER
20'-10" X 19'-4"
9' CEILING
W.I.C.
ISLAND 3'X2'
SHOE TREE
SEAT
9' CEILING
MSTR. BATH
MASTER SUITE
15'-9" X 19'-0"
OFFICE
8'-5" X 8-0"
9' CEILING
ENTRY
12' CEILING
COVERED PORCH
12' CEILING
KITCHEN
11'-0" X 20'-4"
10' CEILING
DINING
11'-0" X 14'-0"
10' CEILING
BEDROOM #2
12'-8" X 12'-0"
9' CEILING
PULL DWN. STAIRS
AUTO STORAGE
24'-0" X 35'-6"
8' CEILING
16'X7' O.H.D.
9' X 7' O.H.D.
79'-4"